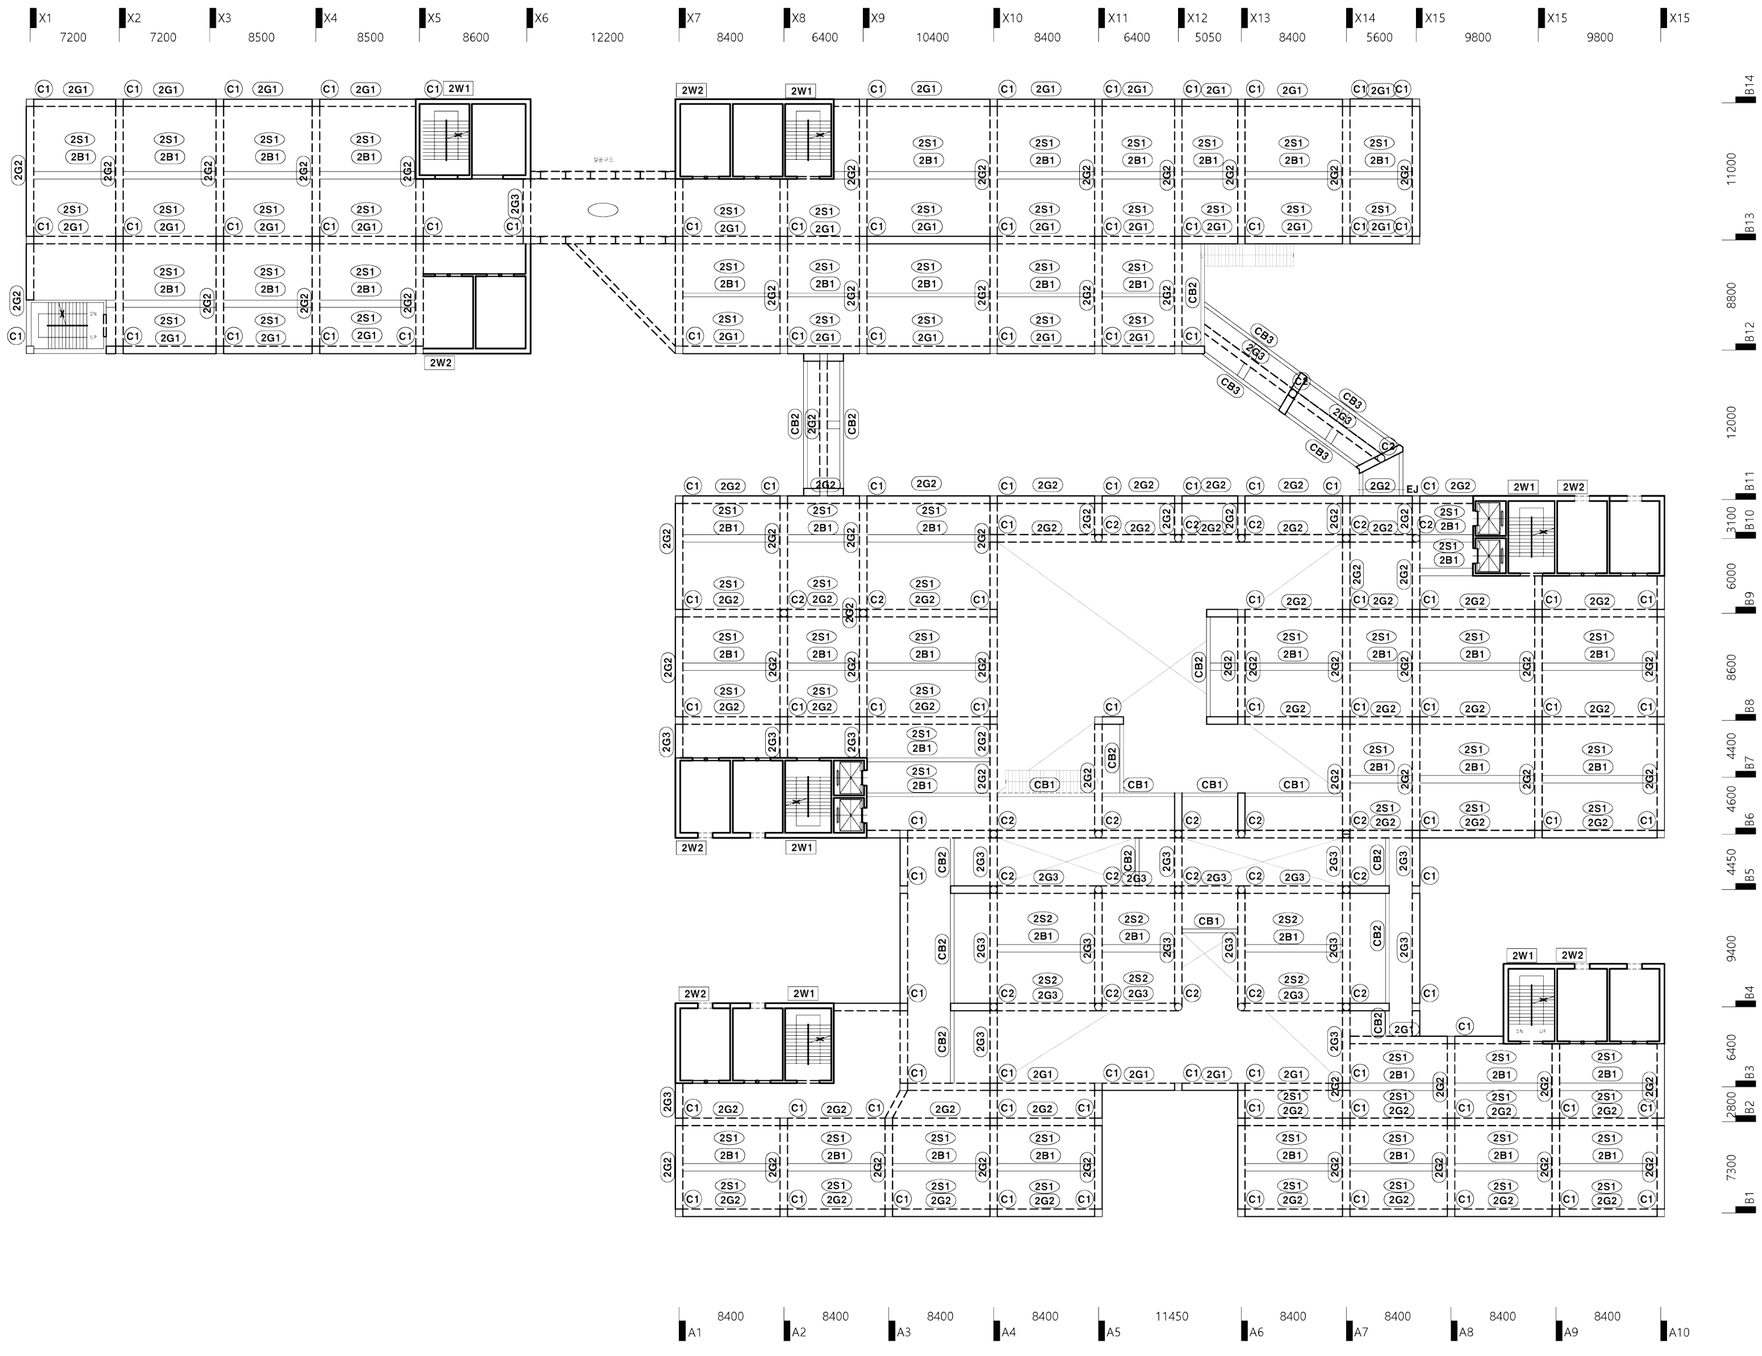STRUCTURE PLAN